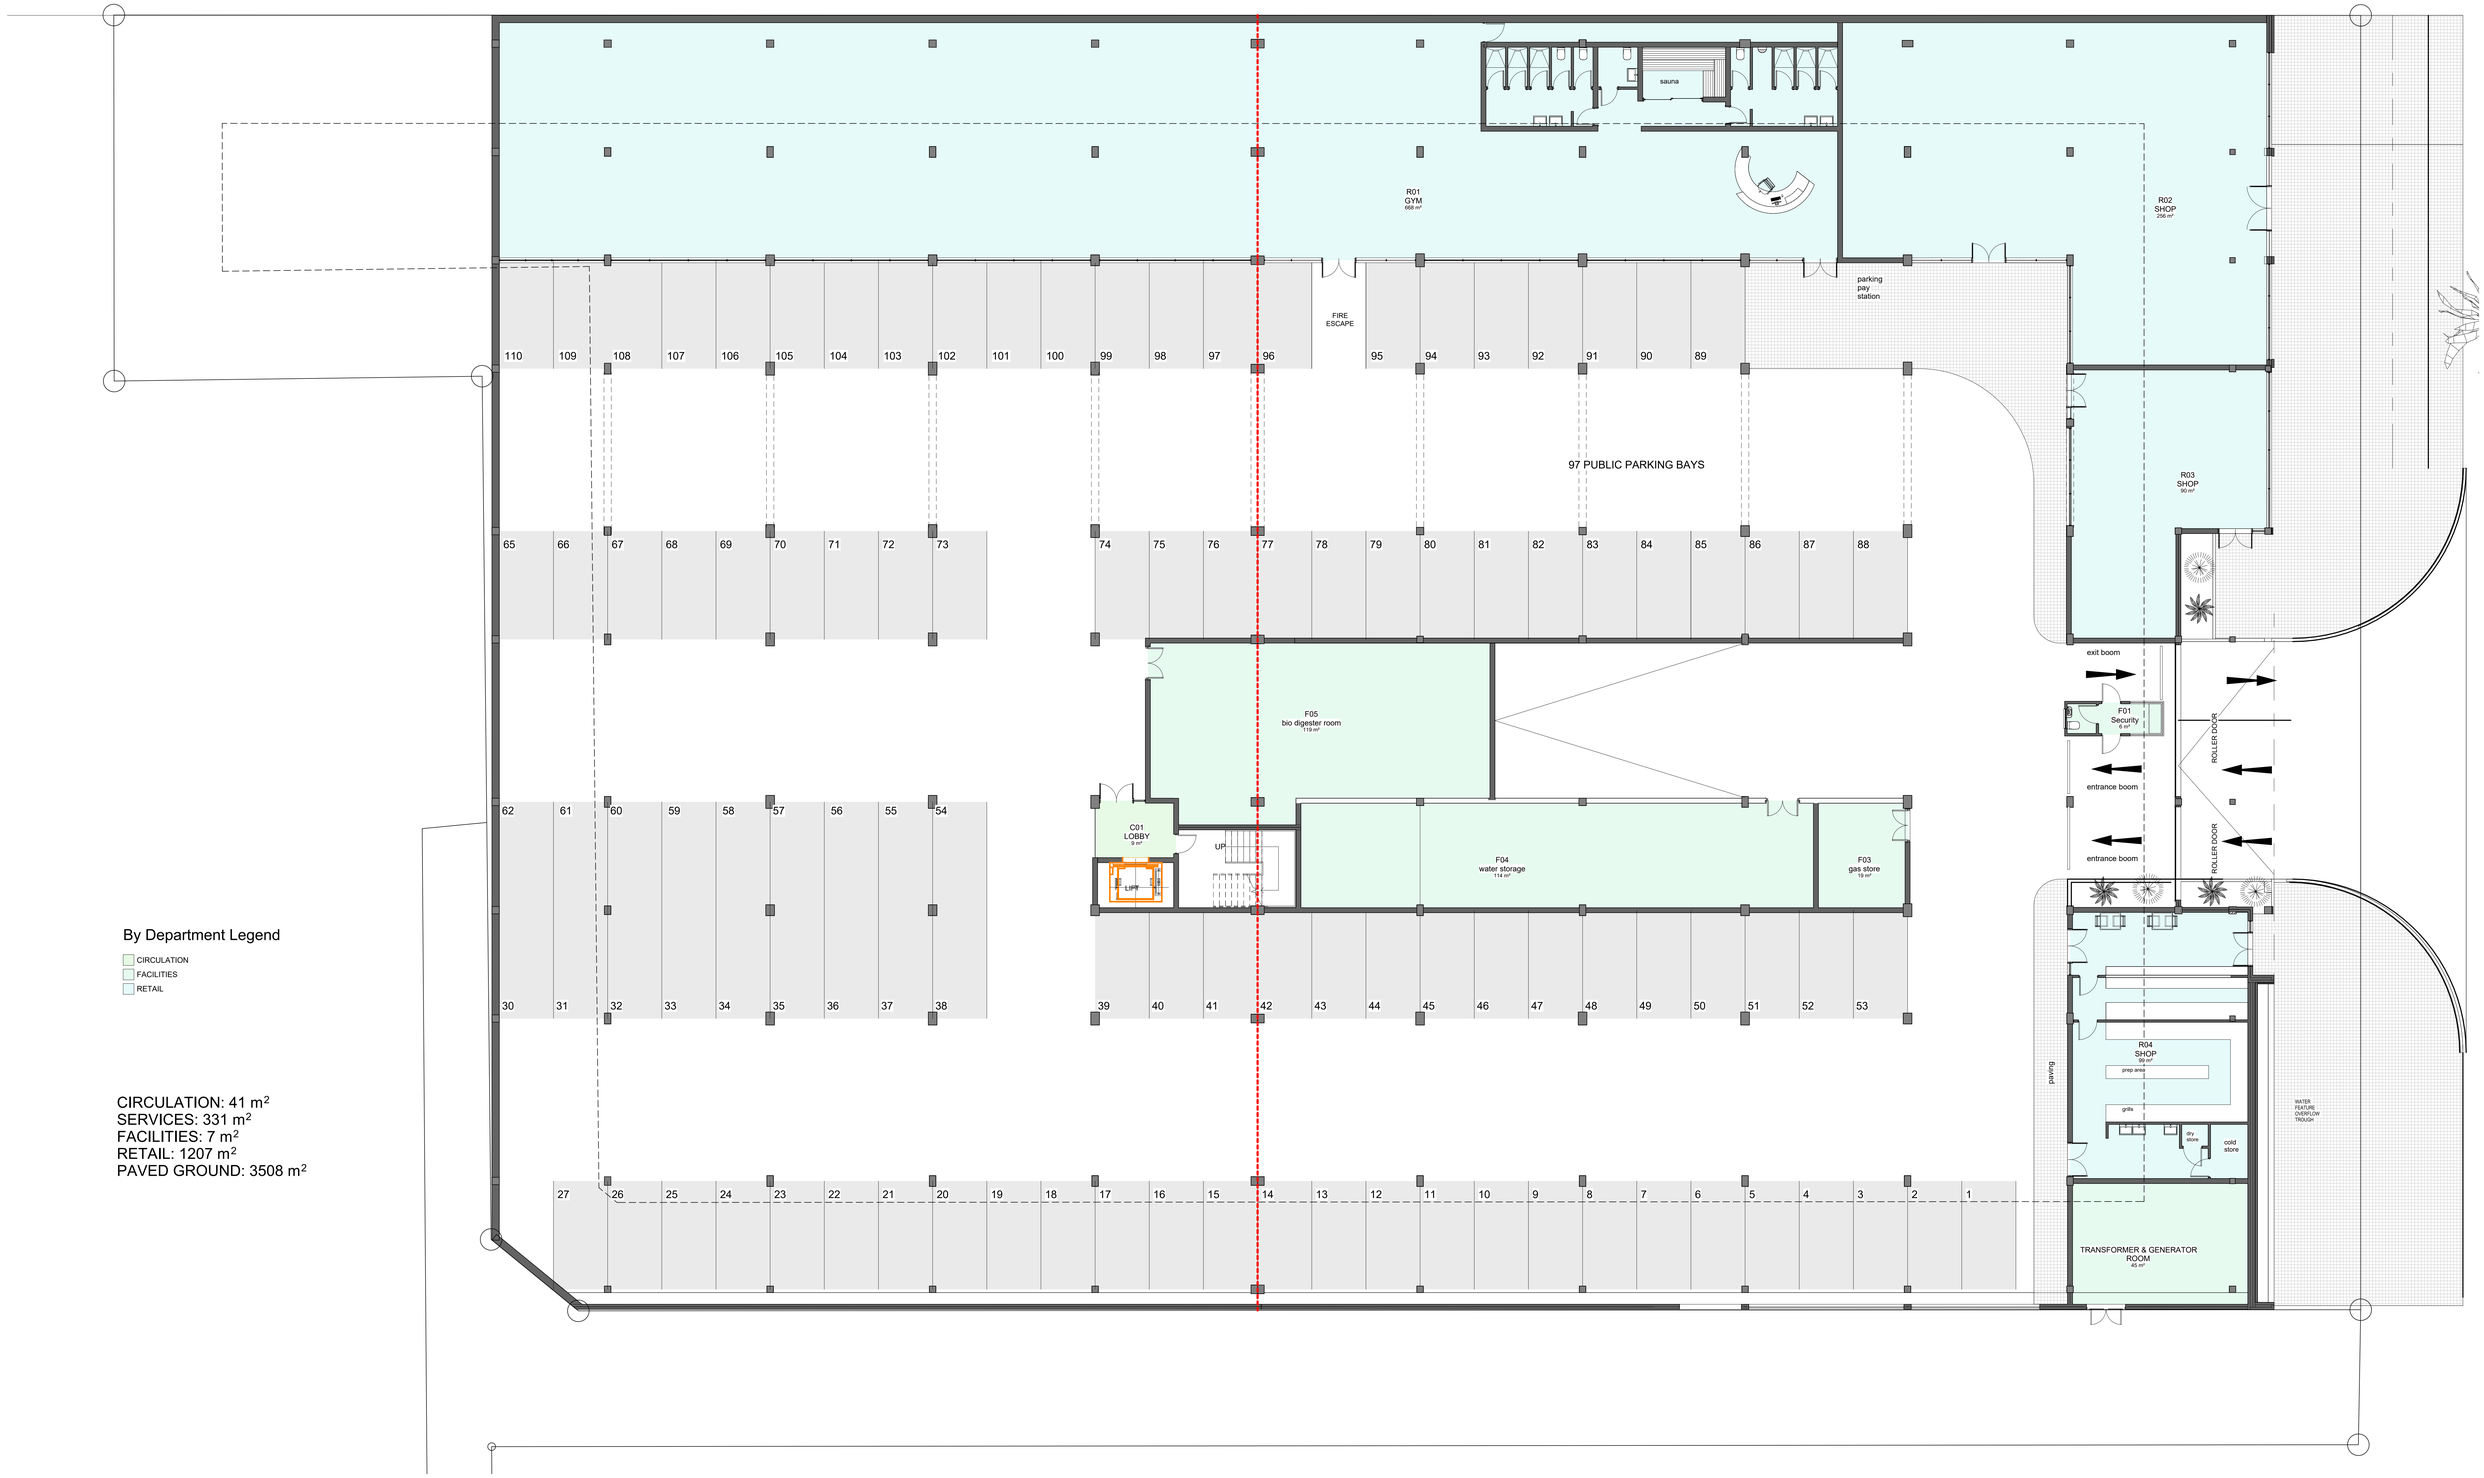


By Department Legend

- CIRCULATION
- FACILITIES
- RETAIL

CIRCULATION: 41 m²
SERVICES: 331 m²
FACILITIES: 7 m²
RETAIL: 1207 m²
PAVED GROUND: 3508 m²

1 Sub-Basement A0
1 : 100

A0+

CONSULTANTS:

ELECTRICAL CONSULTANT: TBC
WET SERVICES ENGINEER: TBC
STRUCTURAL: TBC
MECHANICAL CONSULTANT: TBC
FIRE CONSULTANT: TBC
CIVIL ENGINEER: TBC

No.	Description	Date

ARCHITECT: Adrian Beyleveld (SACAP 5293)

CLIENT: **Owner**

THATON property


ARCHITECT: DesignPro ARCHITECT
12th FLOOR JOINA CITY,
JASON MOYO AVENUE, HARARE
Cell: +263 77 322 6667
Email: murwira@designpro.co.zw
Website: www.designpro.co.zw

Contractor to keep full set of drawings on site.- Contractor is responsible for the correct setting out of the building on site with particular reference to boundaries and building lines.- Contractor to verify all levels and dimensions on site and check same against architects drawings before commencing work.- Figured dimensions to be used in preference to scaled dimensions.- Large scale details to be used where available.- Errors discrepancies or omissions are to be reported to the architect immediately for clarification before.- work is undertaken.- Copyright of all documentation vested in Design Pro Architects.

PROJECT NAME: **PROPOSED NEW APARTMENT BUILDING, HARARE**

DRAWING TITLE: **SUB BASEMENT LEVEL**

DRAWN: **LES**
SCALE: **1 : 100**
PROJECT NO: **2572**
DATE:
CHECKED: **Checker**
DRAWING NO.: **SK02.00.A0**
REV NO.:

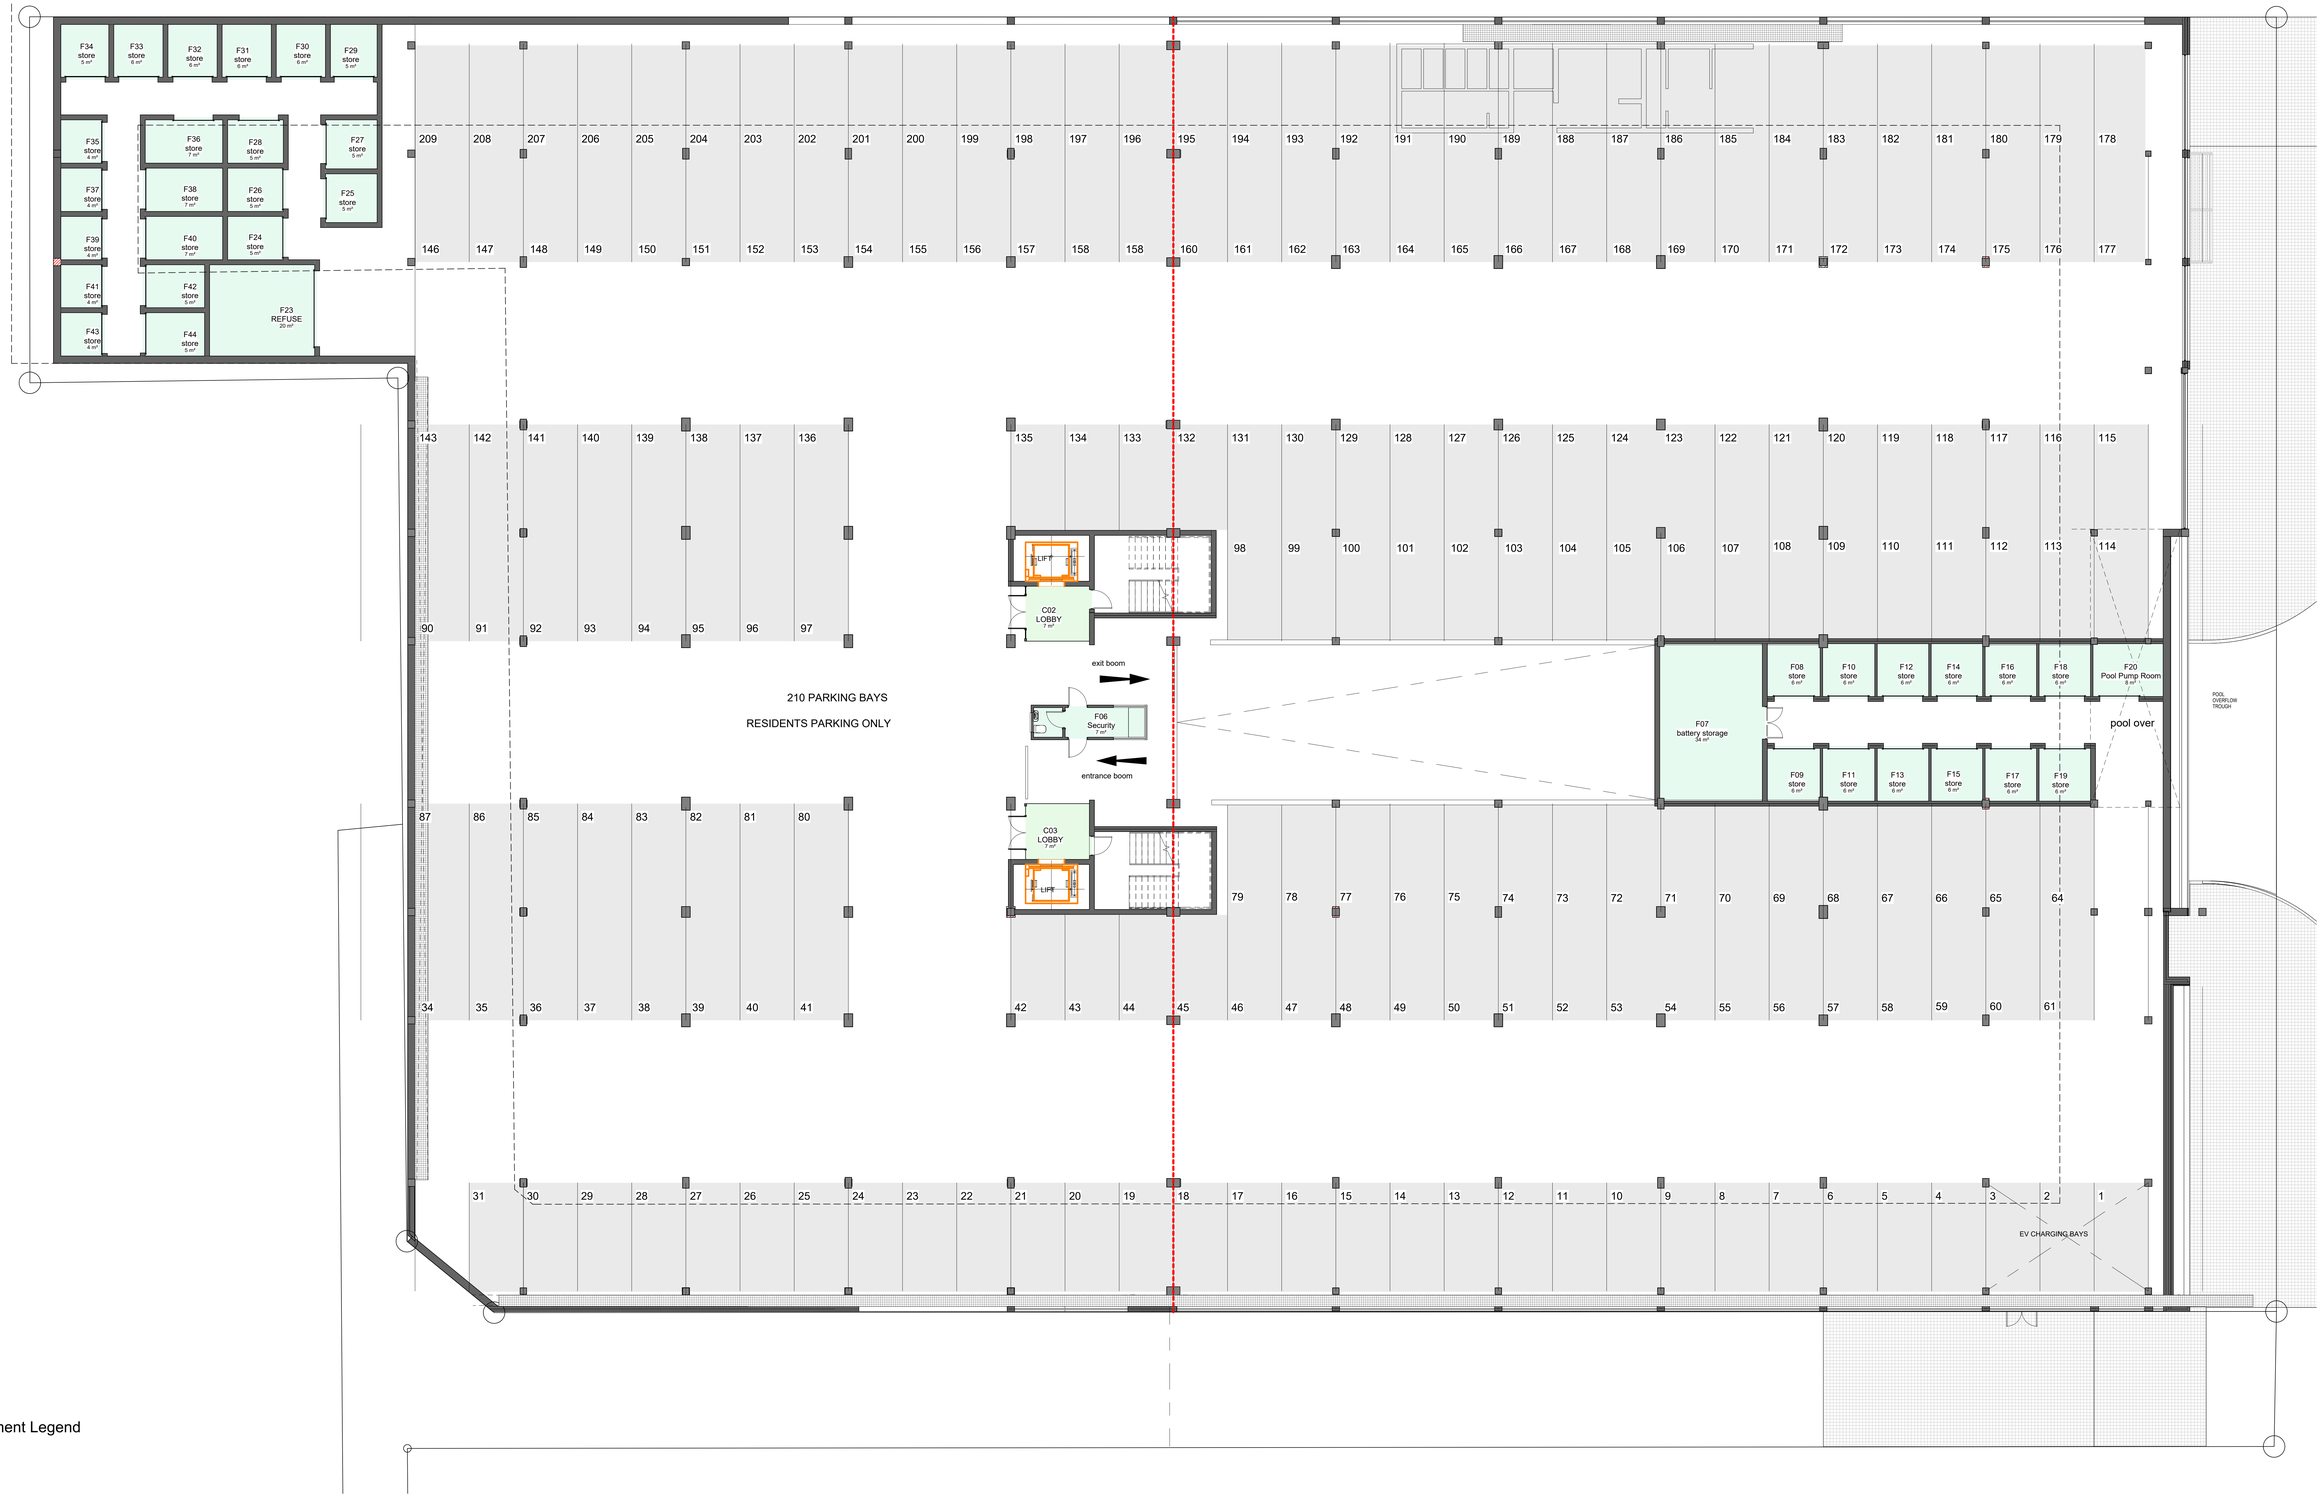

By Department Legend

- CIRCULATION
- FACILITIES

1 Basement A0
1 : 100

A0+

CONSULTANTS:

ELECTRICAL CONSULTANT: TBC	WET SERVICES ENGINEER: TBC	STRUCTURAL: TBC
MECHANICAL CONSULTANT: TBC	FIRE CONSULTANT: TBC	CIVIL ENGINEER: TBC

No.	Description	Date

ARCHITECT:
Adrian Beyleveld (SACAP 5293)

CLIENT:
Owner

THATON property

ARCHITECT:
DesignPro ARCHITECT
12th FLOOR JOINA CITY,
JASON MOYO AVENUE, HARARE
Cell: +263 77 322 6667
Email: murwira@designpro.co.zw
Website: www.designpro.co.zw

Contractor to keep full set of drawings on site - Contractor is responsible for the correct setting out of the building on site with particular reference to boundaries and building lines - Contractor to verify all levels and dimensions on site and check same against architects drawings before commencing work - Figured dimensions to be used in preference to scaled dimensions - Large scale details to be used where available - Errors discrepancies or omissions are to be reported to the architect immediately for clarification before - work is undertaken - Copyright of all documentation vested in Design Pro Architects.

PROJECT NAME:
PROPOSED NEW APARTMENT BUILDING, HARARE

DRAWING TITLE
BASEMENT LEVEL

DRAWN: **LES**	SCALE: **1 : 100**	PROJECT NO: **2572**	DATE:
CHECKED: **Checker**	DRAWING NO.: SK02.01.A0		REV NO.:



By Department Legend

- studio
- 1 bed
- 2 bed
- CIRCULATION
- FACILITIES
- outdoor
- OPEN PASSAGE
- RETAIL

PARKING BAYS:

1. SUB BASEMENT - 97 BAYS
2. BASEMENT - 209 BAYS

APARTMENTS:

GROUND FLOOR:

- STUDIOS - 7 UNITS
- 1 BEDROOM - 8 UNITS
- 2 BEDROOM - 8 UNITS
- 3 BEDROOM - 0 UNITS

FIRST FLOOR:

- STUDIOS - 7 UNITS
- 1 BEDROOM - 8 UNITS
- 2 BEDROOM - 9 UNITS
- 3 BEDROOM - 4 UNITS

SECOND FLOOR:

- STUDIOS - 7 UNITS
- 1 BEDROOM - 8 UNITS
- 2 BEDROOM - 10 UNITS
- 3 BEDROOM - 4 UNITS

THIRD FLOOR:

- STUDIOS - 7 UNITS
- 1 BEDROOM - 8 UNITS
- 2 BEDROOM - 10 UNITS
- 3 BEDROOM - 4 UNITS

FORTH FLOOR:

- STUDIOS - 7 UNITS
- 1 BEDROOM - 8 UNITS
- 2 BEDROOM - 10 UNITS
- 3 BEDROOM - 4 UNITS

UNIT TOTALS:

- STUDIOS - 35 UNITS
- 1 BEDROOM - 40 UNITS
- 2 BEDROOM - 47 UNITS
- 3 BEDROOM - 16 UNITS

GRAND TOTAL - 138 UNITS

1 Ground Floor A0
1 : 100

A0+

CONSULTANTS:

ELECTRICAL CONSULTANT	WET SERVICES ENGINEER	STRUCTURAL
TBC	TBC	TBC
MECHANICAL CONSULTANT	FIRE CONSULTANT	CIVIL ENGINEER
TBC	TBC	TBC

No.	Description	Date

ARCHITECT:
Adrian Beyleveld (SACAP 5293)

CLIENT:
Owner
THATON property

ARCHITECT:
DesignPro ARCHITECT
12th FLOOR JOINA CITY
JASON MOYO AVENUE, HARARE
Cell: +263 77 322 6667
Email: murwira@designpro.co.zw
Website: www.designpro.co.zw

Contractor to keep full set of drawings on site - Contractor is responsible for the correct setting out of the building on site with particular reference to boundaries and building lines - Contractor to verify all levels and dimensions on site and check same against architects drawings before commencing work - Figured dimensions to be used in preference to scaled dimensions - Large scale details to be used where available - Errors discrepancies or omissions are to be reported to the architect immediately for clarification before - work is undertaken - Copyright of all documentation vested in Design Pro Architects.

PROJECT NAME:
PROPOSED NEW APARTMENT BUILDING, HARARE

DRAWING TITLE
GROUND LEVEL

DRAWN:	SCALE:	PROJECT NO:	DATE:
Author	**1 : 100**	**2572**	
CHECKED:	DRAWING NO.:		REV NO.:
Checker	**SK02.02.A0**		



CIRCULATION (OPEN): 306 m²
CIRCULATION (INDOOR): 190 m²
FACILITIES: 196 m²
SERVICES: 5 m²
APARTMENTS: 1821 m²
BALCONIES: 424 m²

By Department Legend

- studio
- 1 bed
- 2 bed
- 3 bed
- CIRCULATION
- FACILITIES
- OPEN PASSAGE

1 First Floor A0
1 : 100

A0+

CONSULTANTS:

ELECTRICAL CONSULTANT	WET SERVICES ENGINEER	STRUCTURAL
TBC	TBC	TBC
MECHANICAL CONSULTANT	**FIRE CONSULTANT**	**CIVIL ENGINEER**
TBC	TBC	TBC

No.	Description	Date

ARCHITECT:
Adrian Beyleveld (SACAP 5293)

CLIENT:
Owner
THATON property

ARCHITECT:
DesignPro ARCHITECT
12th FLOOR JOINA CITY,
JASON MOYO AVENUE, HARARE
Cell: +263 77 322 6667
Email: murwira@designpro.co.zw
Website: www.designpro.co.zw

Contractor to keep full set of drawings on site - Contractor is responsible for the correct setting out of the building on site with particular reference to boundaries and building lines - Contractor to check all dimensions relating to the works and to read all other architects drawings before commencing work - Figured dimensions to be used in preference to scaled dimensions - Large scale details to be used where available - Errors discrepancies or omissions are to be reported to the architect immediately for clarification before - work is undertaken - Copyright of all documentation vested in Design Pro Architects.

PROJECT NAME:
PROPOSED NEW APARTMENT BUILDING, HARARE

DRAWING TITLE
FIRST FLOOR LEVEL

DRAWN:	SCALE:	PROJECT NO:	DATE:
Author	**1 : 100**	**2572**	
CHECKED:	DRAWING NO.:		REV NO.:
Checker	SK02.03.A0		



CIRCULATION (OPEN):	304 m²
CIRCULATION (INDOOR):	186 m²
FACILITIES:	6 m²
SERVICES:	5 m²
APARTMENTS:	1894 m²
BALCONIES:	432 m²

By Department Legend

- studio
- 1 bed
- 2 bed
- 3 bed
- CIRCULATION
- FACILITIES
- OPEN PASSAGE

1 Second Floor A0
1 : 100

A0+

CONSULTANTS:

ELECTRICAL CONSULTANT: TBC
WET SERVICES ENGINEER: TBC
STRUCTURAL: TBC
MECHANICAL CONSULTANT: TBC
FIRE CONSULTANT: TBC
CIVIL ENGINEER: TBC

No.	Description	Date

ARCHITECT: Adrian Beyleveld (SACAP 5293)

CLIENT: **Owner** — THATON property

ARCHITECT: DesignPro ARCHITECT
12th FLOOR JOINA CITY, JASON MOYO AVENUE, HARARE
Cell: +263 77 322 6667
Email: murwira@designpro.co.zw
Website: www.designpro.co.zw

Contractor to keep full set of drawings on site - Contractor is responsible for the correct setting out of the building on site with particular reference to boundaries and building lines - Contractor to verify all levels and dimensions on site and check same against architects drawings before commencement - Figured dimensions are to be taken in preference to scaled dimensions - Large scale details to be taken where available - Errors discrepancies or omissions are to be reported to the architect immediately for clarification before - work is undertaken - Copyright of all documentation vested in Design Pro Architects.

PROJECT NAME: **PROPOSED NEW APARTMENT BUILDING, HARARE**

DRAWING TITLE: **SECOND FLOOR LEVEL**

DRAWN: **Author**
SCALE: **1 : 100**
PROJECT NO: **2572**
DATE:
CHECKED: **Checker**
DRAWING NO.: **SK02.04.A0**
REV NO.:



CIRCULATION (OPEN): 304 m²
CIRCULATION (INDOOR): 186 m²
FACILITIES: 6 m²
SERVICES: 5 m²
APARTMENTS: 1894 m²
BALCONIES: 432 m²

By Department Legend

- studio
- 1 bed
- 2 bed
- 3 bed
- CIRCULATION
- FACILITIES
- OPEN PASSAGE

1 Third Floor A0
1 : 100

A0+

CONSULTANTS:

ELECTRICAL CONSULTANT: TBC
WET SERVICES ENGINEER: TBC
STRUCTURAL: TBC
MECHANICAL CONSULTANT: TBC
FIRE CONSULTANT: TBC
CIVIL ENGINEER: TBC

No.	Description	Date

ARCHITECT: Adrian Beyleveld (SACAP 5293)

CLIENT: **Owner**

THATON property

ARCHITECT:
DesignPro ARCHITECT
12th FLOOR JOINA CITY,
JASON MOYO AVENUE, HARARE
Cell: +263 77 322 8567
Email: murwira@designpro.co.zw
Website: www.designpro.co.zw

Contractor to keep full set of drawings on site - Contractor is responsible for the correct setting out of the building on site with particular reference to boundaries and building lines - Contractor to verify all levels and dimensions on site and check same against architects drawings before commencing work - Figured dimensions to be used in preference to scaled dimensions - Large scale details to be used where applicable - Errors and discrepancies to be reported at once to the architect - Architect to be consulted before - work is undertaken - Copyright of all documentation vested in Design Pro Architects.

PROJECT NAME:
PROPOSED NEW APARTMENT BUILDING, HARARE

DRAWING TITLE
THIRD FLOOR LEVEL

DRAWN:	SCALE:	PROJECT NO:	DATE:
LES	1 : 100	2572	
CHECKED: Checker	DRAWING NO.: SK02.05.A0		REV NO.:



CIRCULATION (OPEN): 304 m²
CIRCULATION (INDOOR): 186 m²
FACILITIES: 6 m²
SERVICES: 5 m²
APARTMENTS: 1894 m²
BALCONIES: 432 m²

By Department Legend

- studio
- 1 bed
- 2 bed
- 3 bed
- CIRCULATION
- FACILITIES
- OPEN PASSAGE

CONSTRUCTION TOTAL AREA:
1960 m²

COVERED OPEN AREA 673 m²

1 Fourth Floor A0
1 : 100

A0+

CONSULTANTS:

ELECTRICAL CONSULTANT: TBC	WET SERVICES ENGINEER: TBC	STRUCTURAL: TBC
MECHANICAL CONSULTANT: TBC	FIRE CONSULTANT: TBC	CIVIL ENGINEER: TBC

No.	Description	Date

ARCHITECT: Adrian Beyleveld (SACAP 5293)

CLIENT: **Owner** — THATON property

ARCHITECT: DesignPro ARCHITECT
12th FLOOR JOINA CITY, JASON MOYO AVENUE, HARARE
Cell: +263 77 322 6667
Email: murwira@designpro.co.zw
Website: www.designpro.co.zw

Contractor to keep full set of drawings on site - Contractor is responsible for the correct setting out of the building on site with particular reference to boundaries and building lines - Contractor to check all dimensions relating to his work and to confirm with architects drawings before commencing work - Figured dimensions to be used in preference to scaled dimensions - Large scale details to be used where available - Errors discrepancies or omissions are to be reported to the architect immediately for clarification before - work is undertaken - Copyright of all documentation vested in Design Pro Architects.

PROJECT NAME: **PROPOSED NEW APARTMENT BUILDING, HARARE**

DRAWING TITLE: **FOURTH FLOOR LEVEL**

DRAWN:	SCALE:	PROJECT NO:	DATE:
Author	**1 : 100**	**2572**	
CHECKED: **Checker**	DRAWING NO.: SK02.06.A0		REV NO.: